Location Plan Scale 1:2500

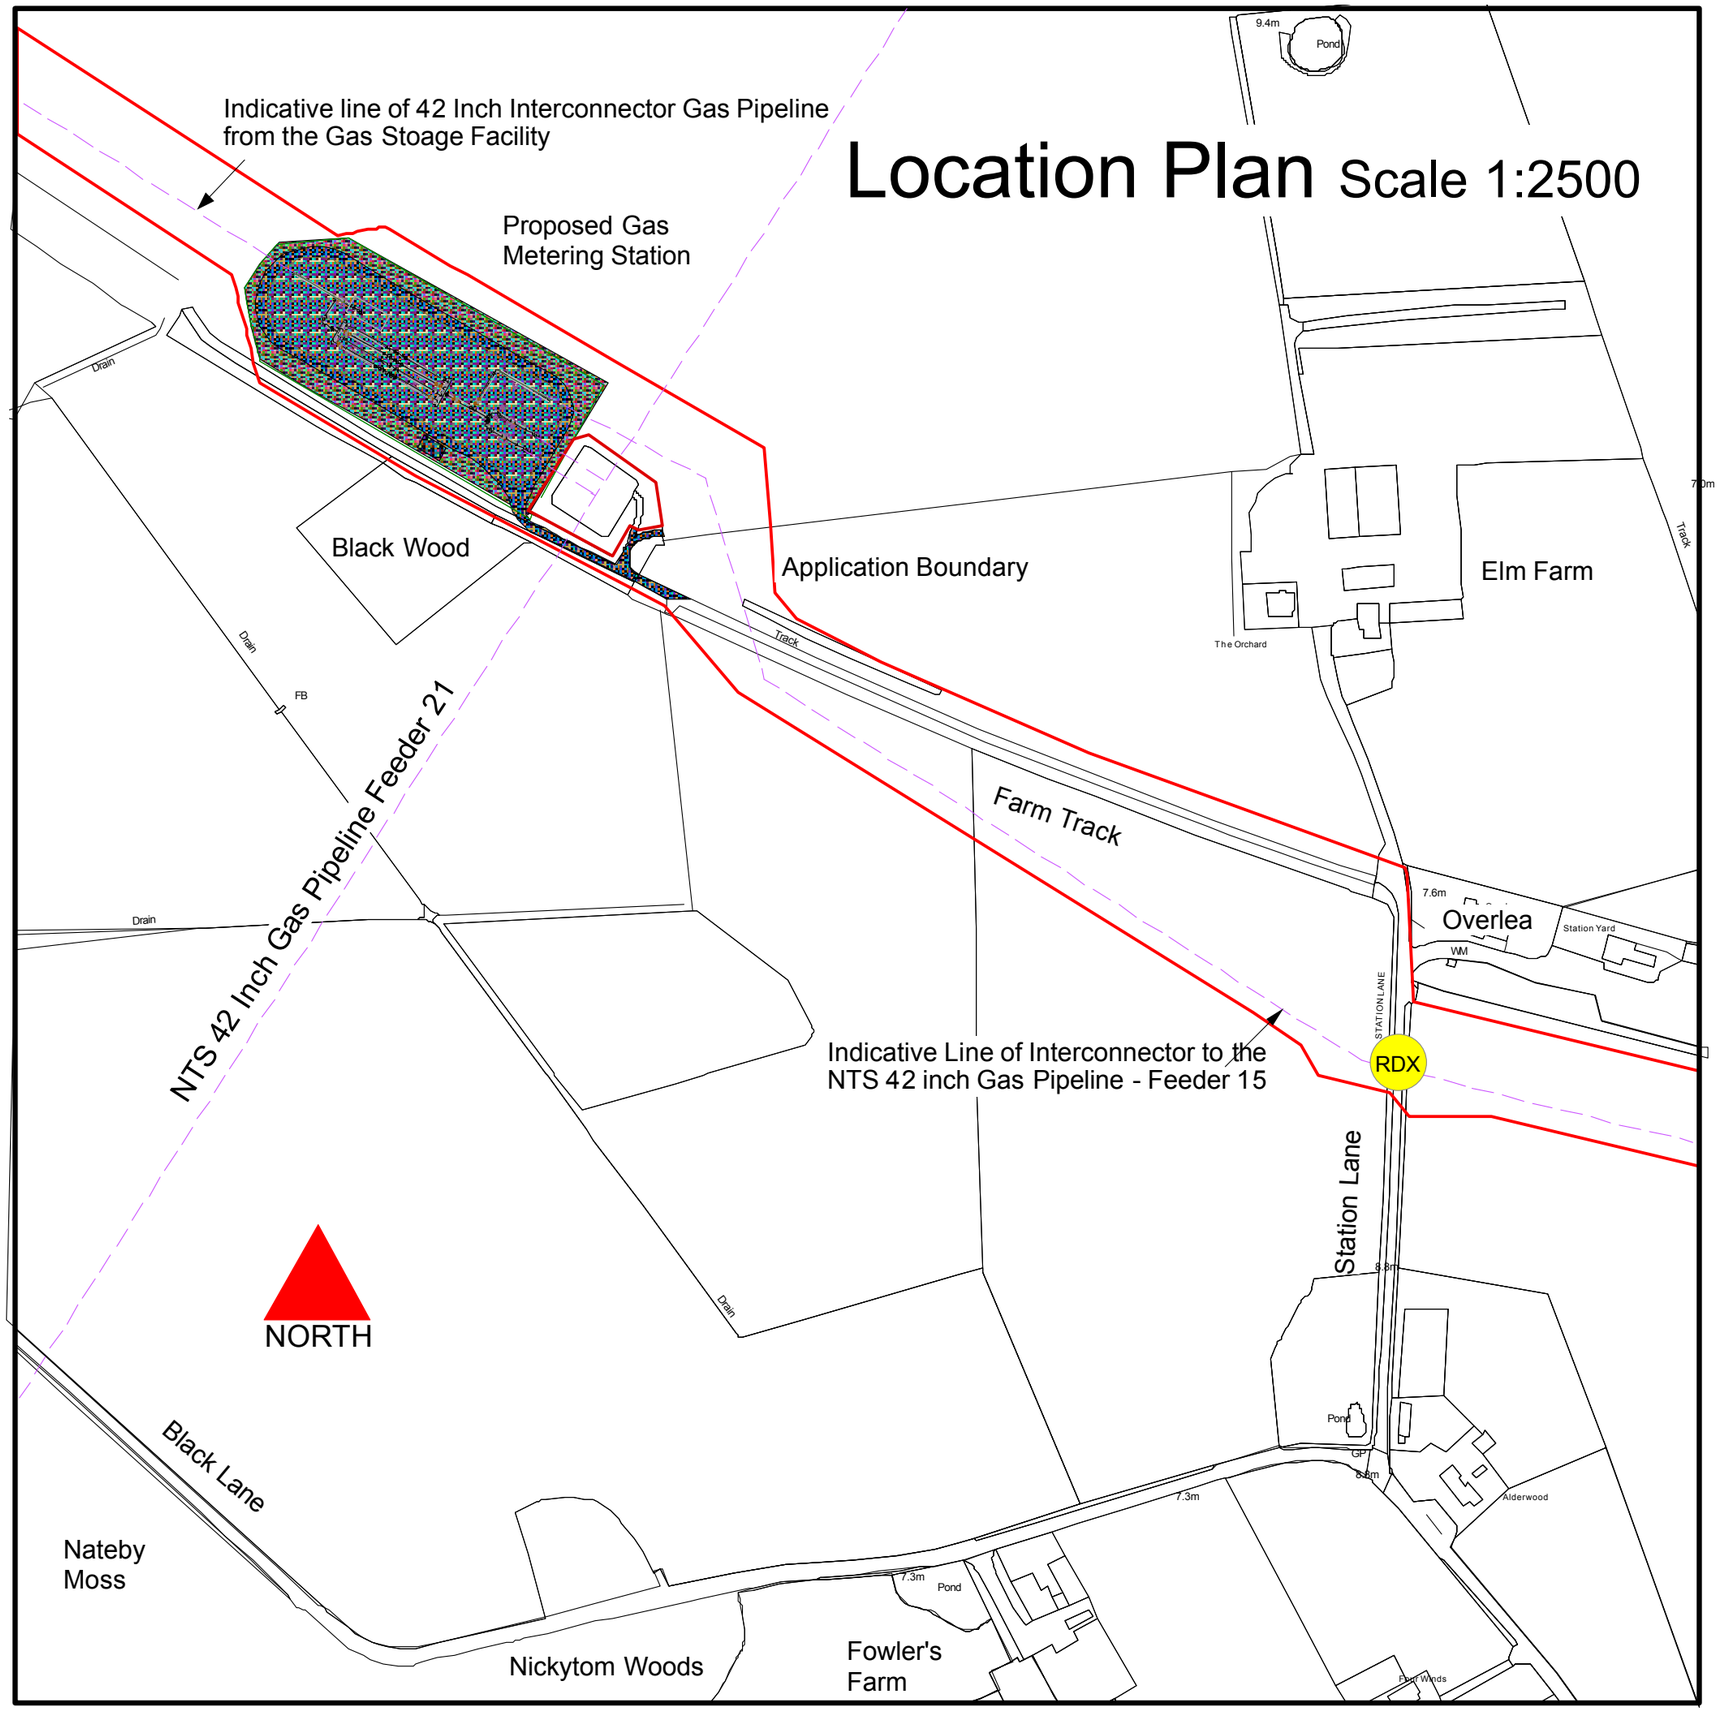

Project Number

Maps reproduced from Ordnance Survey material with the permission of Ordnance Survey on behalf of the Controller of Her Majesty's Stationary Office © Crown copyright. Unauthorised reproduction infringes Crown copyright and may lead to prosecution or civil proceedings. All rights reserved Reference Number 100050350

Legend

- Gas Pipelines
- Application Boundary
- RDX — Road Crossing

Pipelines & cable routes indicative within limits of deviation

Landscaping & Planting Indicative

Rev.	Date		Approved
B	Oct 2011	Notes added	B.G/S.
A	July 2011	Minor amendments to the Application Boundary following public consultations	B.G/S.

Halite Energy Group Limited
Unit 5 St. George's Court
St. George's Park
Kirkham PR4 2EF
Tel. No. 01772 672244

Project Name: Preesall Underground Gas Storage Facility

Drawing Title: Regulation [5(2)(o)] Metering Station Location Plan

Scale	Date	Drawn	Approved
1 : 2500 @ A3	20 Feb. 2011	G. G.	BS/BG

Figure 1.49 — Rev. B

This drawing and the information contained thereon is the property of Halite Energy Group Limited and is lent on condition that it will not be disclosed, directly or indirectly nor used for any purpose other than that which is specifically furnished.